Mirror Theater
Greensboro, VT

PREPARED FOR /
Greensboro Arts Alliance & Residency

Application for Conditional Use Permit

Prepared by / H3 Hardy Collaboration Architecture, LLC.
Date / August 07, 2014

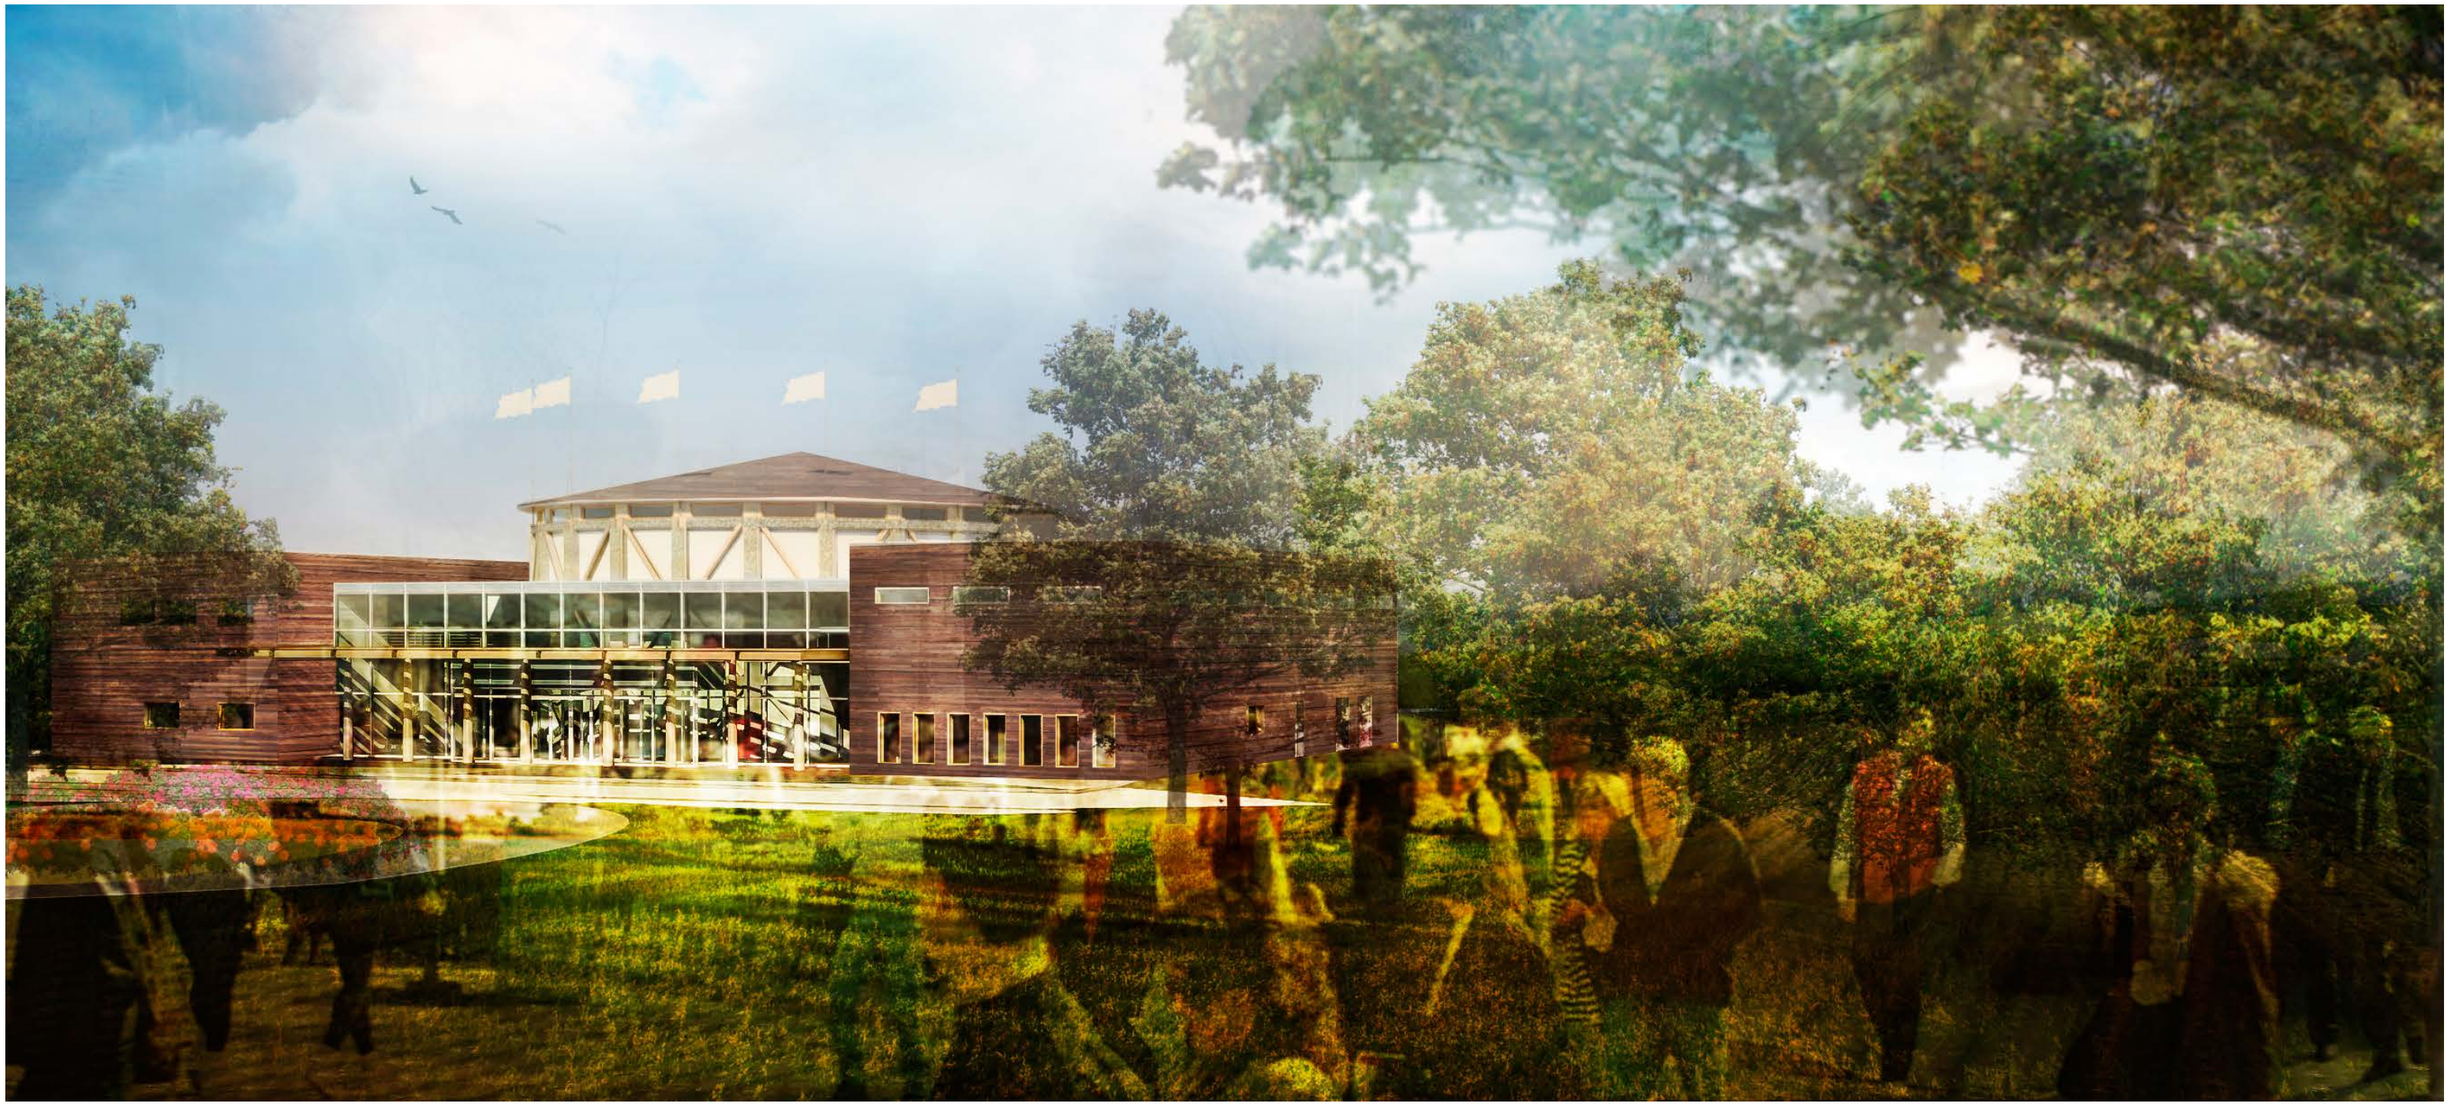

H3

H3

PROJECT
The Mirror Theater
Greensboro, VT.

OWNER: <Name> - <Street, City, State, Zip>
ARCHITECT: <Name> - <Street, City, State, Zip>
STRUCTURAL ENG.: <Name> - <Street, City, State, Zip>
TRIDALE STRUCTURE CORP.: <Name> - <Street, City, State, Zip>
MECHANICAL CONSULTANT: <Name> - <Street, City, State, Zip>
KITCHEN CONSULTANT: <Name> - <Street, City, State, Zip>
LIGHTING CONSULTANT: <Name> - <Street, City, State, Zip>
LEED AP CONSULTANT: <Name> - <Street, City, State, Zip>
THERMAL ENERGY ANALYSIS CONSULTANT: <Name> - <Street, City, State, Zip>
ENVIRONMENTAL LAND SUSTAINABILITY CONSULTANT: <Name> - <Street, City, State, Zip>

REV	DESCRIPTION	MM/DD/YY

SEAL & SIGNATURE

ISSUE
Application for Conditional Use Permit

Site Plan

DATE: 07 August 2014
PROJECT No: PROJECT NUMBER
DRAWING BY: WN
CHK BY: Checker
DWG No: A-100

PLACE BLDG DEPT STICKER HERE

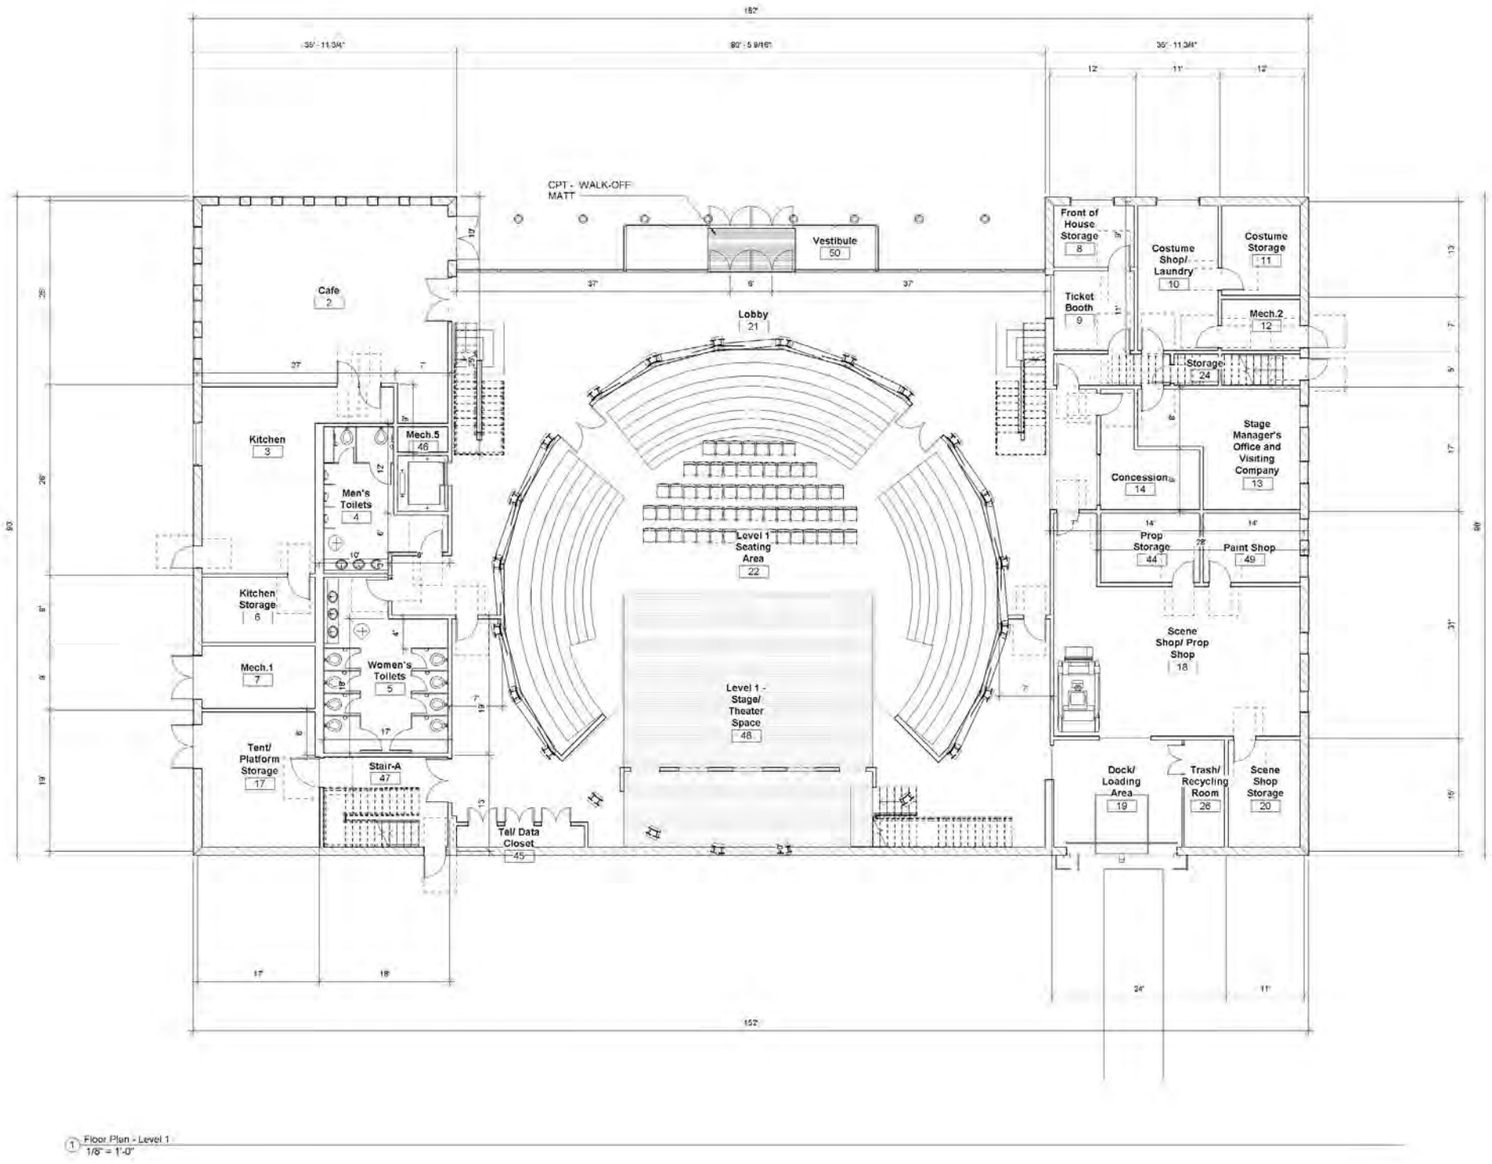

1 Floor Plan - Level 1
1/8" = 1'-0"

H3

PROJECT
The Mirror Theater
Greensboro, VT.

OWNER: <Name> - <Street, City, State, Zip>
ARCHITECT: H3 Hardy Collaboration Architecture - 903 Broadway NY, NY 10010
STRUCTURAL ENG.: <Name> - <Street, City, State, Zip>
CIVIL ENGINEER: <Name> - <Street, City, State, Zip>
MECHANICAL CONSULTANT: <Name> - <Street, City, State, Zip>
KITCHEN CONSULTANT: <Name> - <Street, City, State, Zip>
LIGHTING CONSULTANT: <Name> - <Street, City, State, Zip>
ACOUSTICAL CONSULTANT: <Name> - <Street, City, State, Zip>
THERMAL ENERGY ANALYSIS CONSULTANT: <Name> - <Street, City, State, Zip>
ENVIRONMENTAL AND SUSTAINABILITY CONSULTANT: <Name> - <Street, City, State, Zip>

REV	DESCRIPTION	MM/DD/YY

SEAL & SIGNATURE

ISSUE
Application for Conditional Use Permit

Floor Plan - Level 1

DATE: 07 August 2014
PROJECT No: PROJECT NUMBER
DRAWING BY: WN
CHK BY: Checker
DWG No: A-201

PLACE BLDG DEPT STICKER HERE

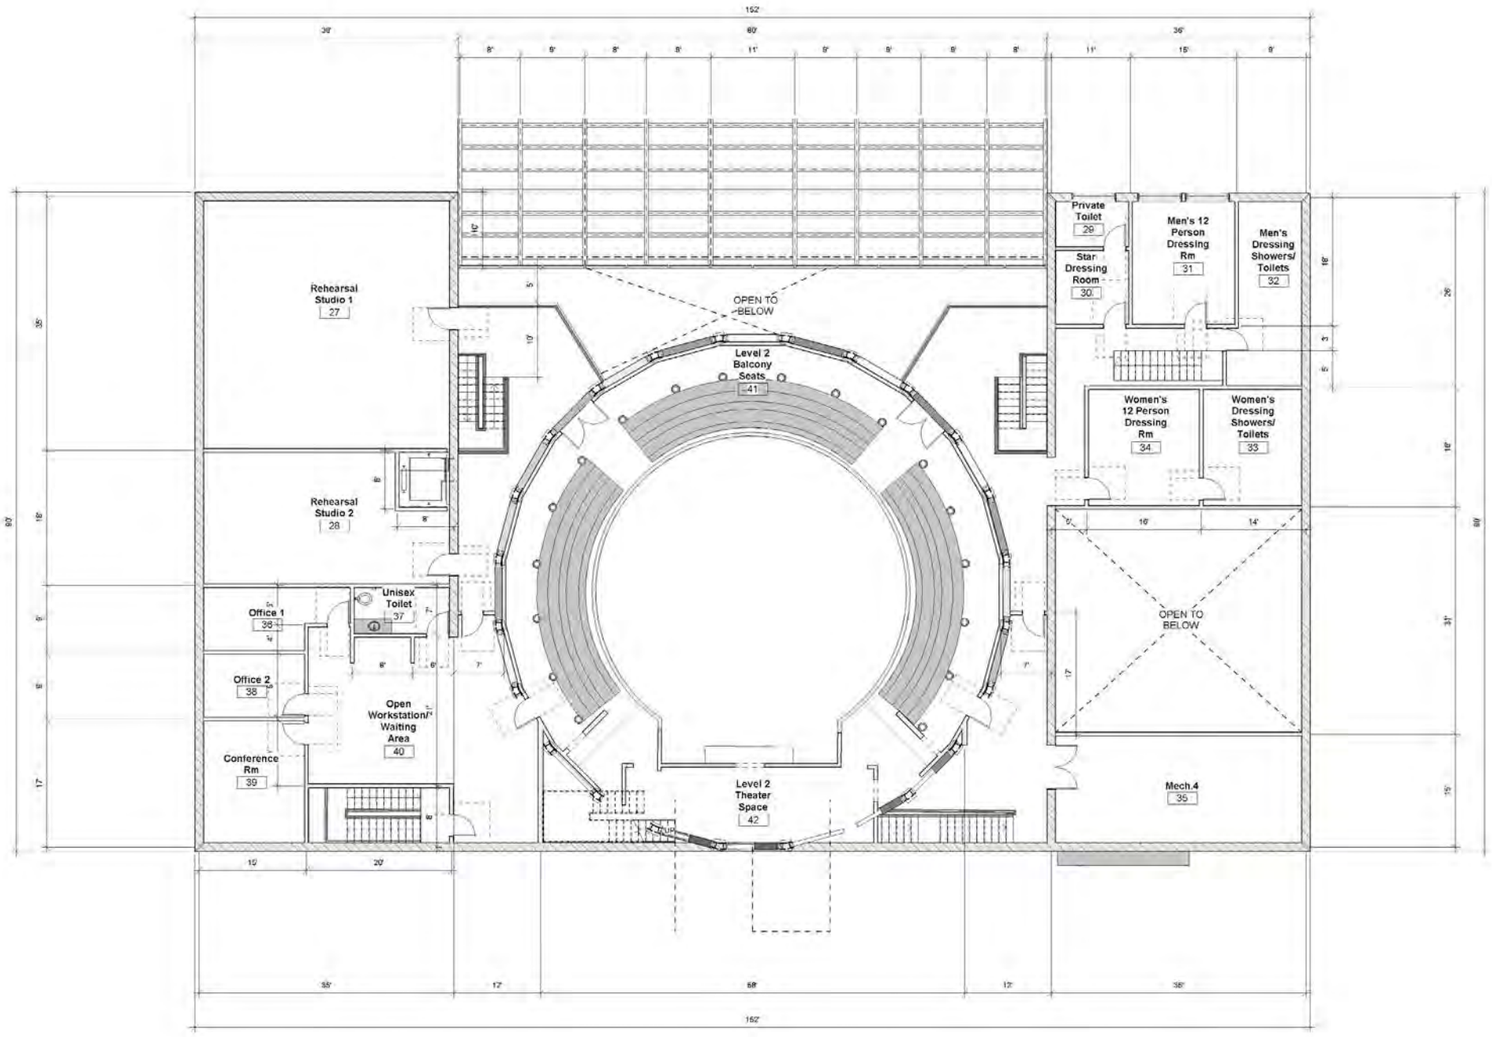

1 Floor Plan - Level 2
1/8" = 1'-0"

H3

PROJECT
The Mirror Theater
Greensboro, VT.

OWNER: <Name> - <Street, City, State, Zip>
ARCHITECT: H3 Hardy Collaboration Architecture / 902 Broadway NY, NY 10010
STRUCTURAL ENG.: Name> - <Street, City, State, Zip>
CIVIL & LANDSCAPE: <Name> - <Street, City, State, Zip>
MECHANICAL CONSULTANT: <Name> - <Street, City, State, Zip>
KITCHEN CONSULTANT: <Name> - <Street, City, State, Zip>
LIGHTING CONSULTANT: <Name> - <Street, City, State, Zip>
ACOUSTICAL CONSULTANT: <Name> - <Street, City, State, Zip>
THERMAL ENERGY ANALYSIS CONSULTANT: <Name> - <Street, City, State, Zip>
ENVIRONMENTAL AND SUSTAINABILITY CONSULTANT: <Name> - <Street, City, State, Zip>

REV	DESCRIPTION	MM/DD/YY

SEAL & SIGNATURE

ISSUE
Application for Conditional Use Permit

Floor Plan - Level 2

DATE:	07 August 2014
PROJECT No:	PROJECT NUMBER
DRAWING BY:	WN
CHK BY:	Checker
DWG No:	A-202

PLACE BLDG DEPT STICKER HERE

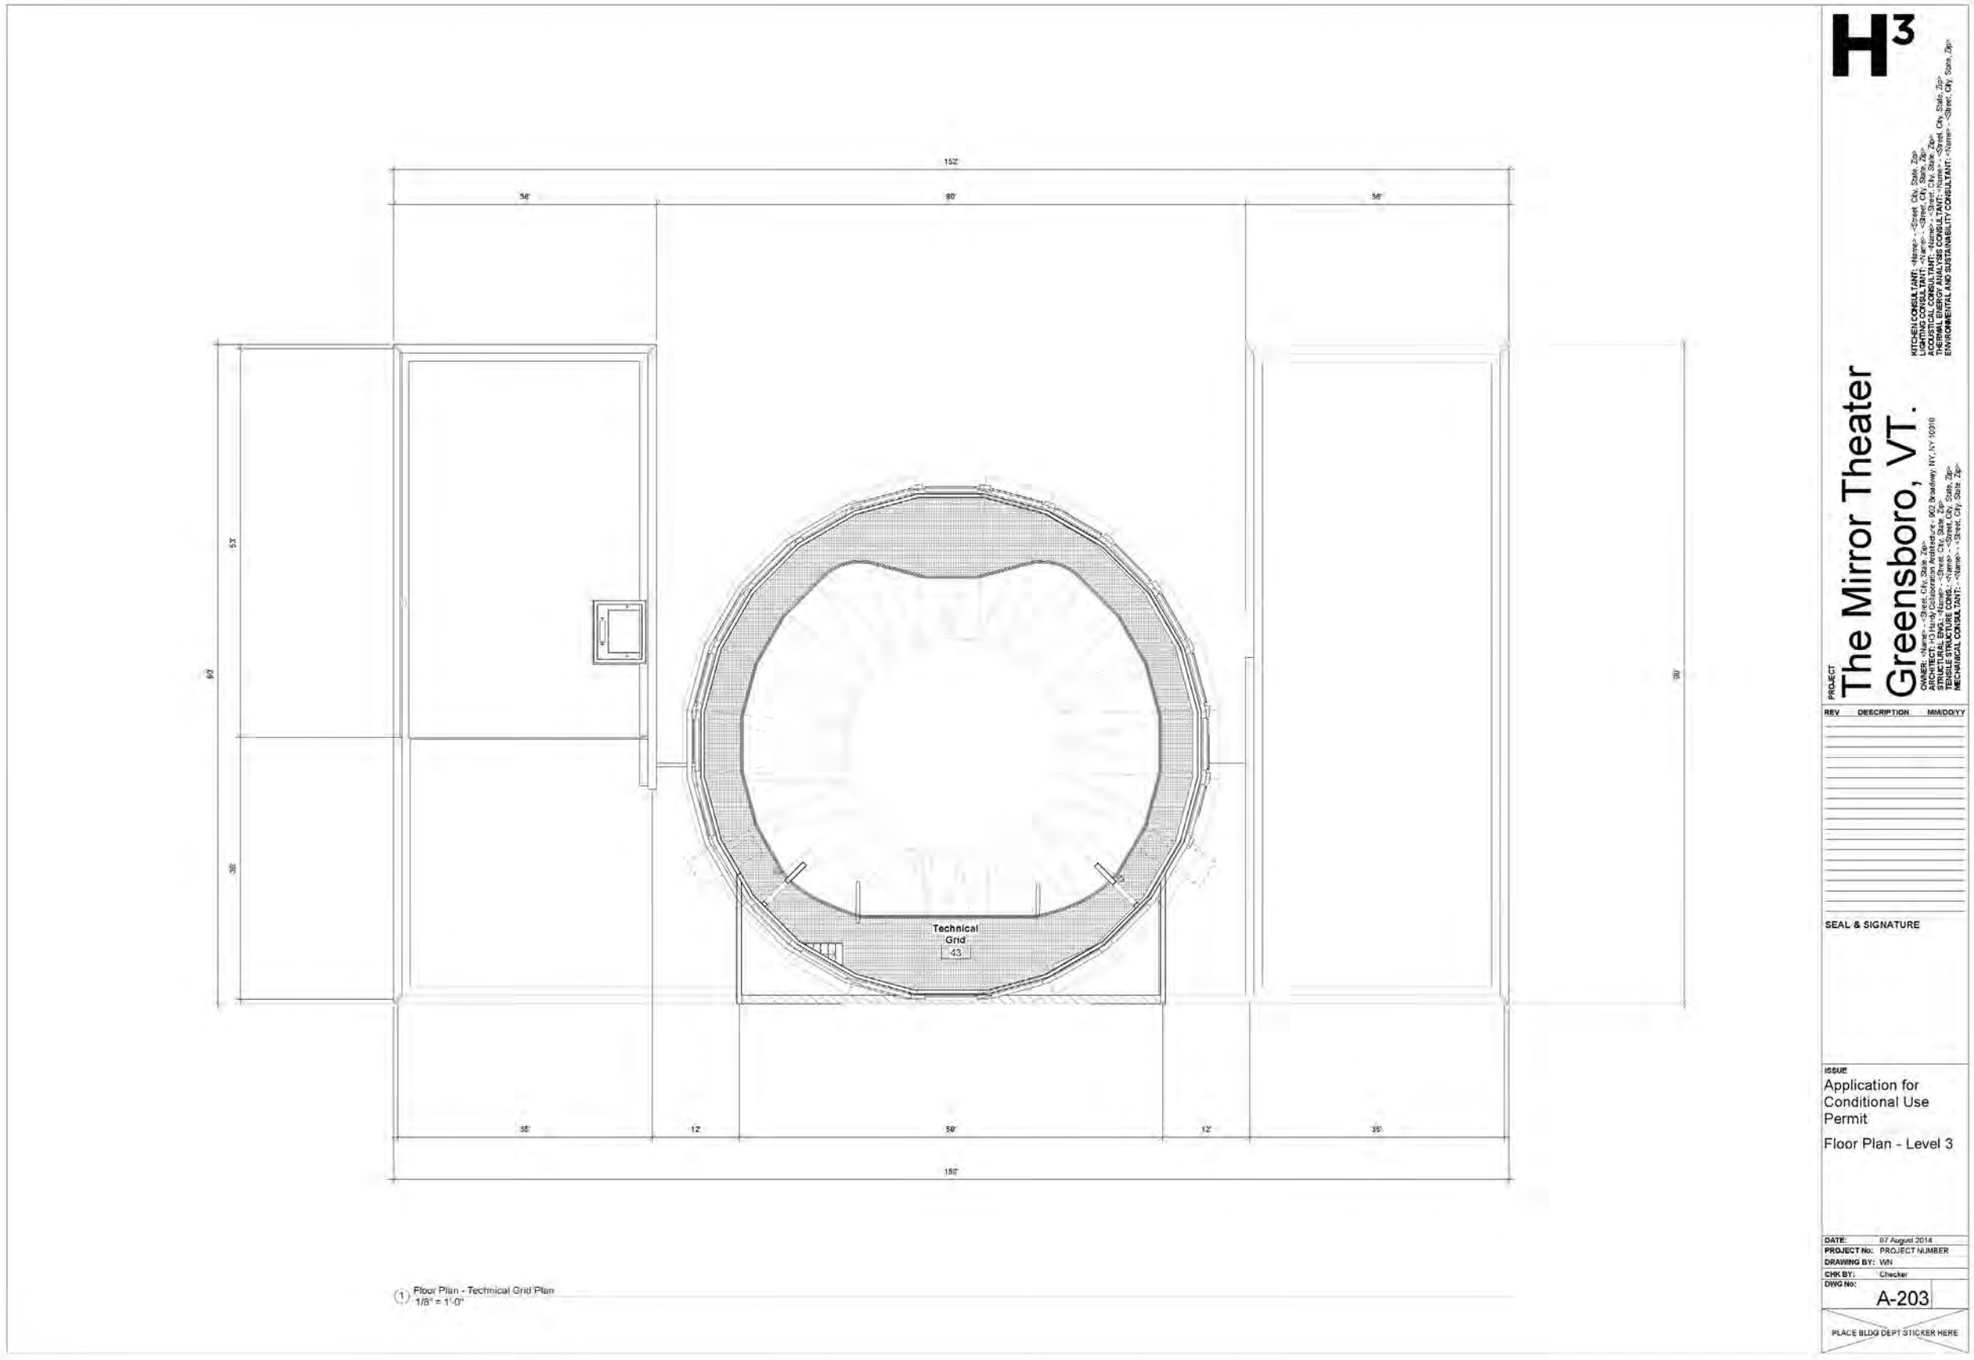

Floor Plan - Level 3 - Technical Grid

Mirror Theater// Greensboro, VT. // Application for Conditional Use Permit // August 07,2014

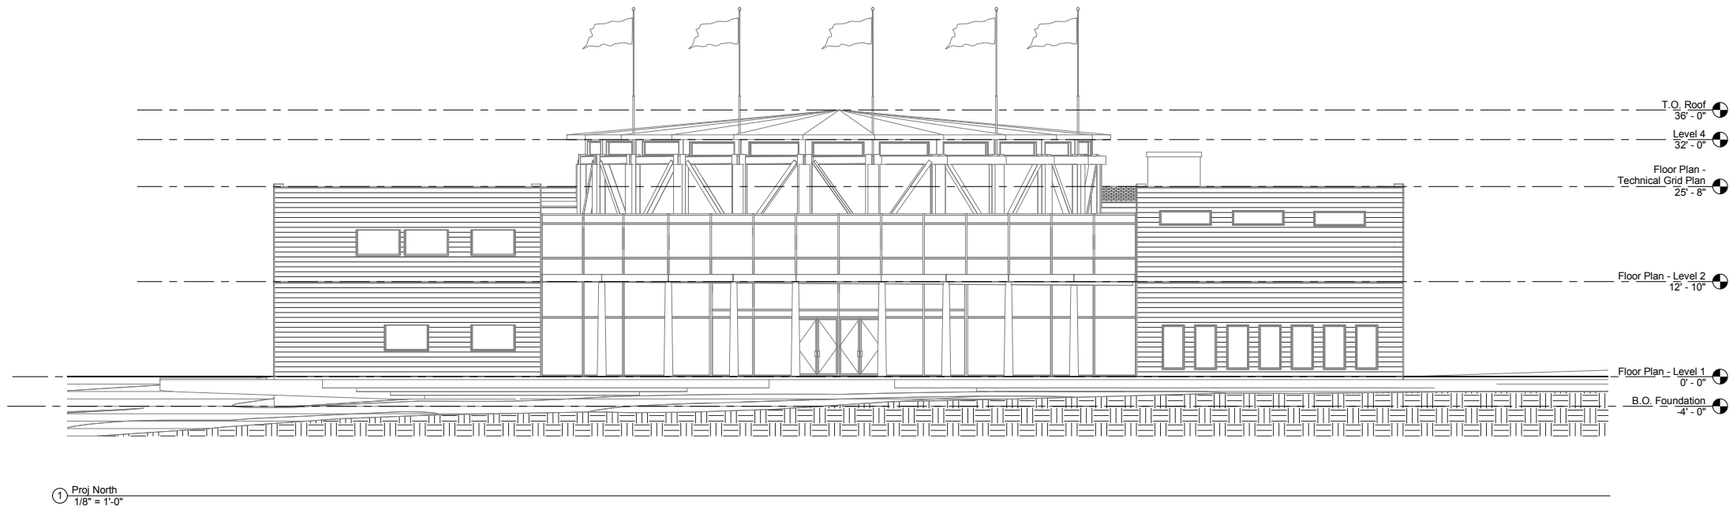

1 Proj North
1/8" = 1'-0"

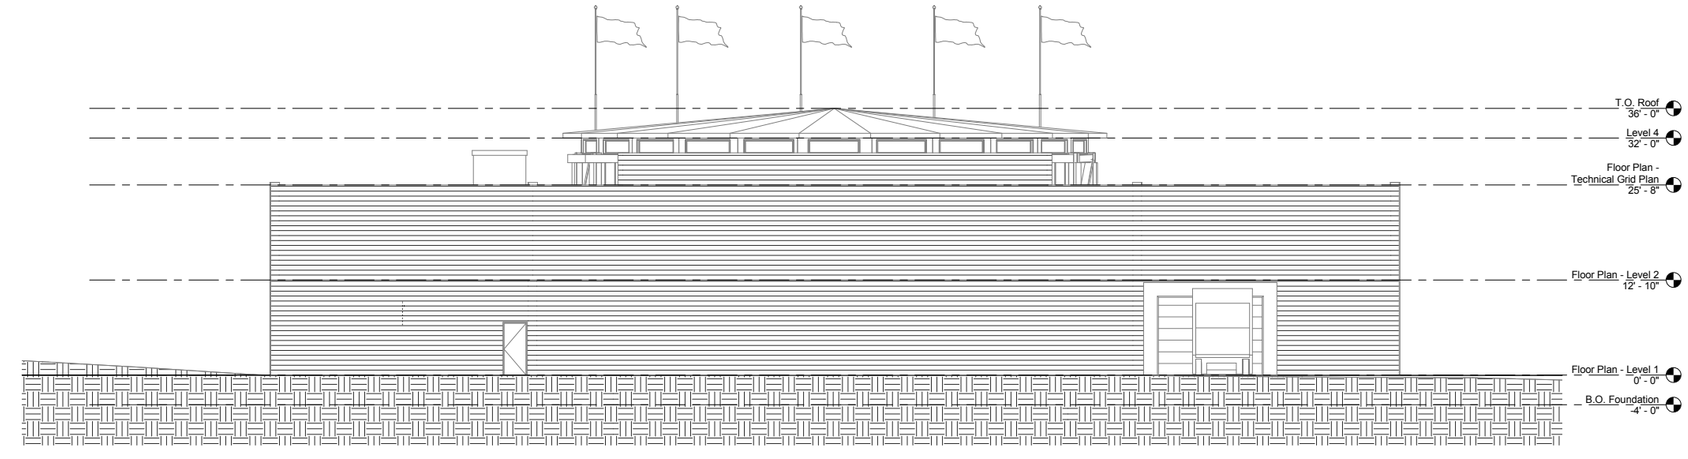

2 Proj South
1/8" = 1'-0"

H3

PROJECT
The Mirror Theater
Greensboro, VT.

OWNER: <Name> - <Street, City, State, Zip>
ARCHITECT: H3 Hardy Collaboration Architecture - 902 Broadway, NY, NY 10010
STRUCTURAL ENG.: <Name> - <Street, City, State, Zip>
MECHANICAL CONSULTANT: <Name> - <Street, City, State, Zip>
TECHNOLOGY CONSULTANT: <Name> - <Street, City, State, Zip>
KITCHEN CONSULTANT: <Name> - <Street, City, State, Zip>
LIGHTING CONSULTANT: <Name> - <Street, City, State, Zip>
ACOUSTICAL CONSULTANT: <Name> - <Street, City, State, Zip>
THERMAL ENERGY ANALYSIS CONSULTANT: <Name> - <Street, City, State, Zip>
ENVIRONMENTAL AND SUSTAINABILITY CONSULTANT: <Name> - <Street, City, State, Zip>

REV	DESCRIPTION	MM/DD/YY

SEAL & SIGNATURE

ISSUE
Application for Conditional Use Permit

Building Elevation - Front and Rear

DATE:	07 August 2014
PROJECT No:	PROJECT NUMBER
DRAWING BY:	WN
CHK BY:	Checker
DWG No:	A-401

PLACE BLDG DEPT STICKER HERE

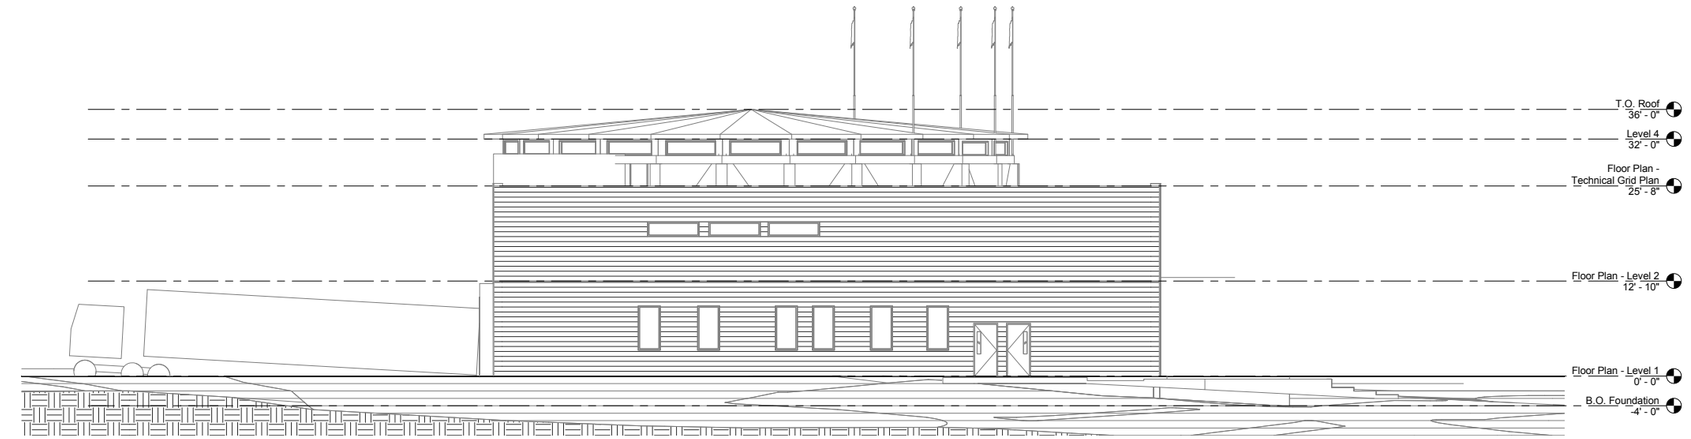

1 Left View
1/8" = 1'-0"

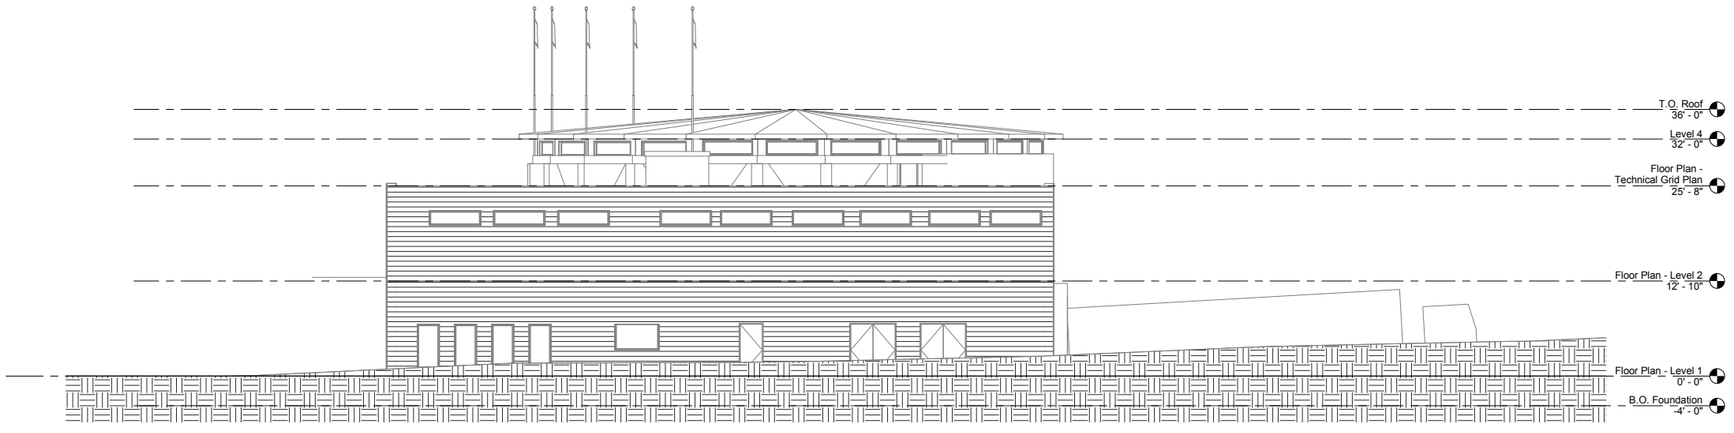

2 Right View
1/8" = 1'-0"

H3

PROJECT
The Mirror Theater
Greensboro, VT.

OWNER: <Name> - <Street, City, State, Zip>
ARCHITECT: H3 Hardy Collaboration Architecture - 902 Broadway, NY, NY 10010
STRUCTURAL ENG.: <Name> - <Street, City, State, Zip>
MEP/FP CONSULTANT: <Name> - <Street, City, State, Zip>
TECHNOLOGY CONSULTANTS: <Name> - <Street, City, State, Zip>
MECHANICAL CONSULTANT: <Name> - <Street, City, State, Zip>
KITCHEN CONSULTANT: <Name> - <Street, City, State, Zip>
LIGHTING CONSULTANT: <Name> - <Street, City, State, Zip>
ACOUSTICAL CONSULTANT: <Name> - <Street, City, State, Zip>
THERMAL ENERGY ANALYSIS CONSULTANT: <Name> - <Street, City, State, Zip>
ENVIRONMENTAL AND SUSTAINABILITY CONSULTANT: <Name> - <Street, City, State, Zip>

REV	DESCRIPTION	MM/DD/YY

SEAL & SIGNATURE

ISSUE
Application for Conditional Use Permit

Building Elevations - Left and Right

DATE:	07 August 2014
PROJECT No:	PROJECT NUMBER
DRAWING BY:	WN
CHK BY:	Checker
DWG No:	A-402

PLACE BLDG DEPT STICKER HERE