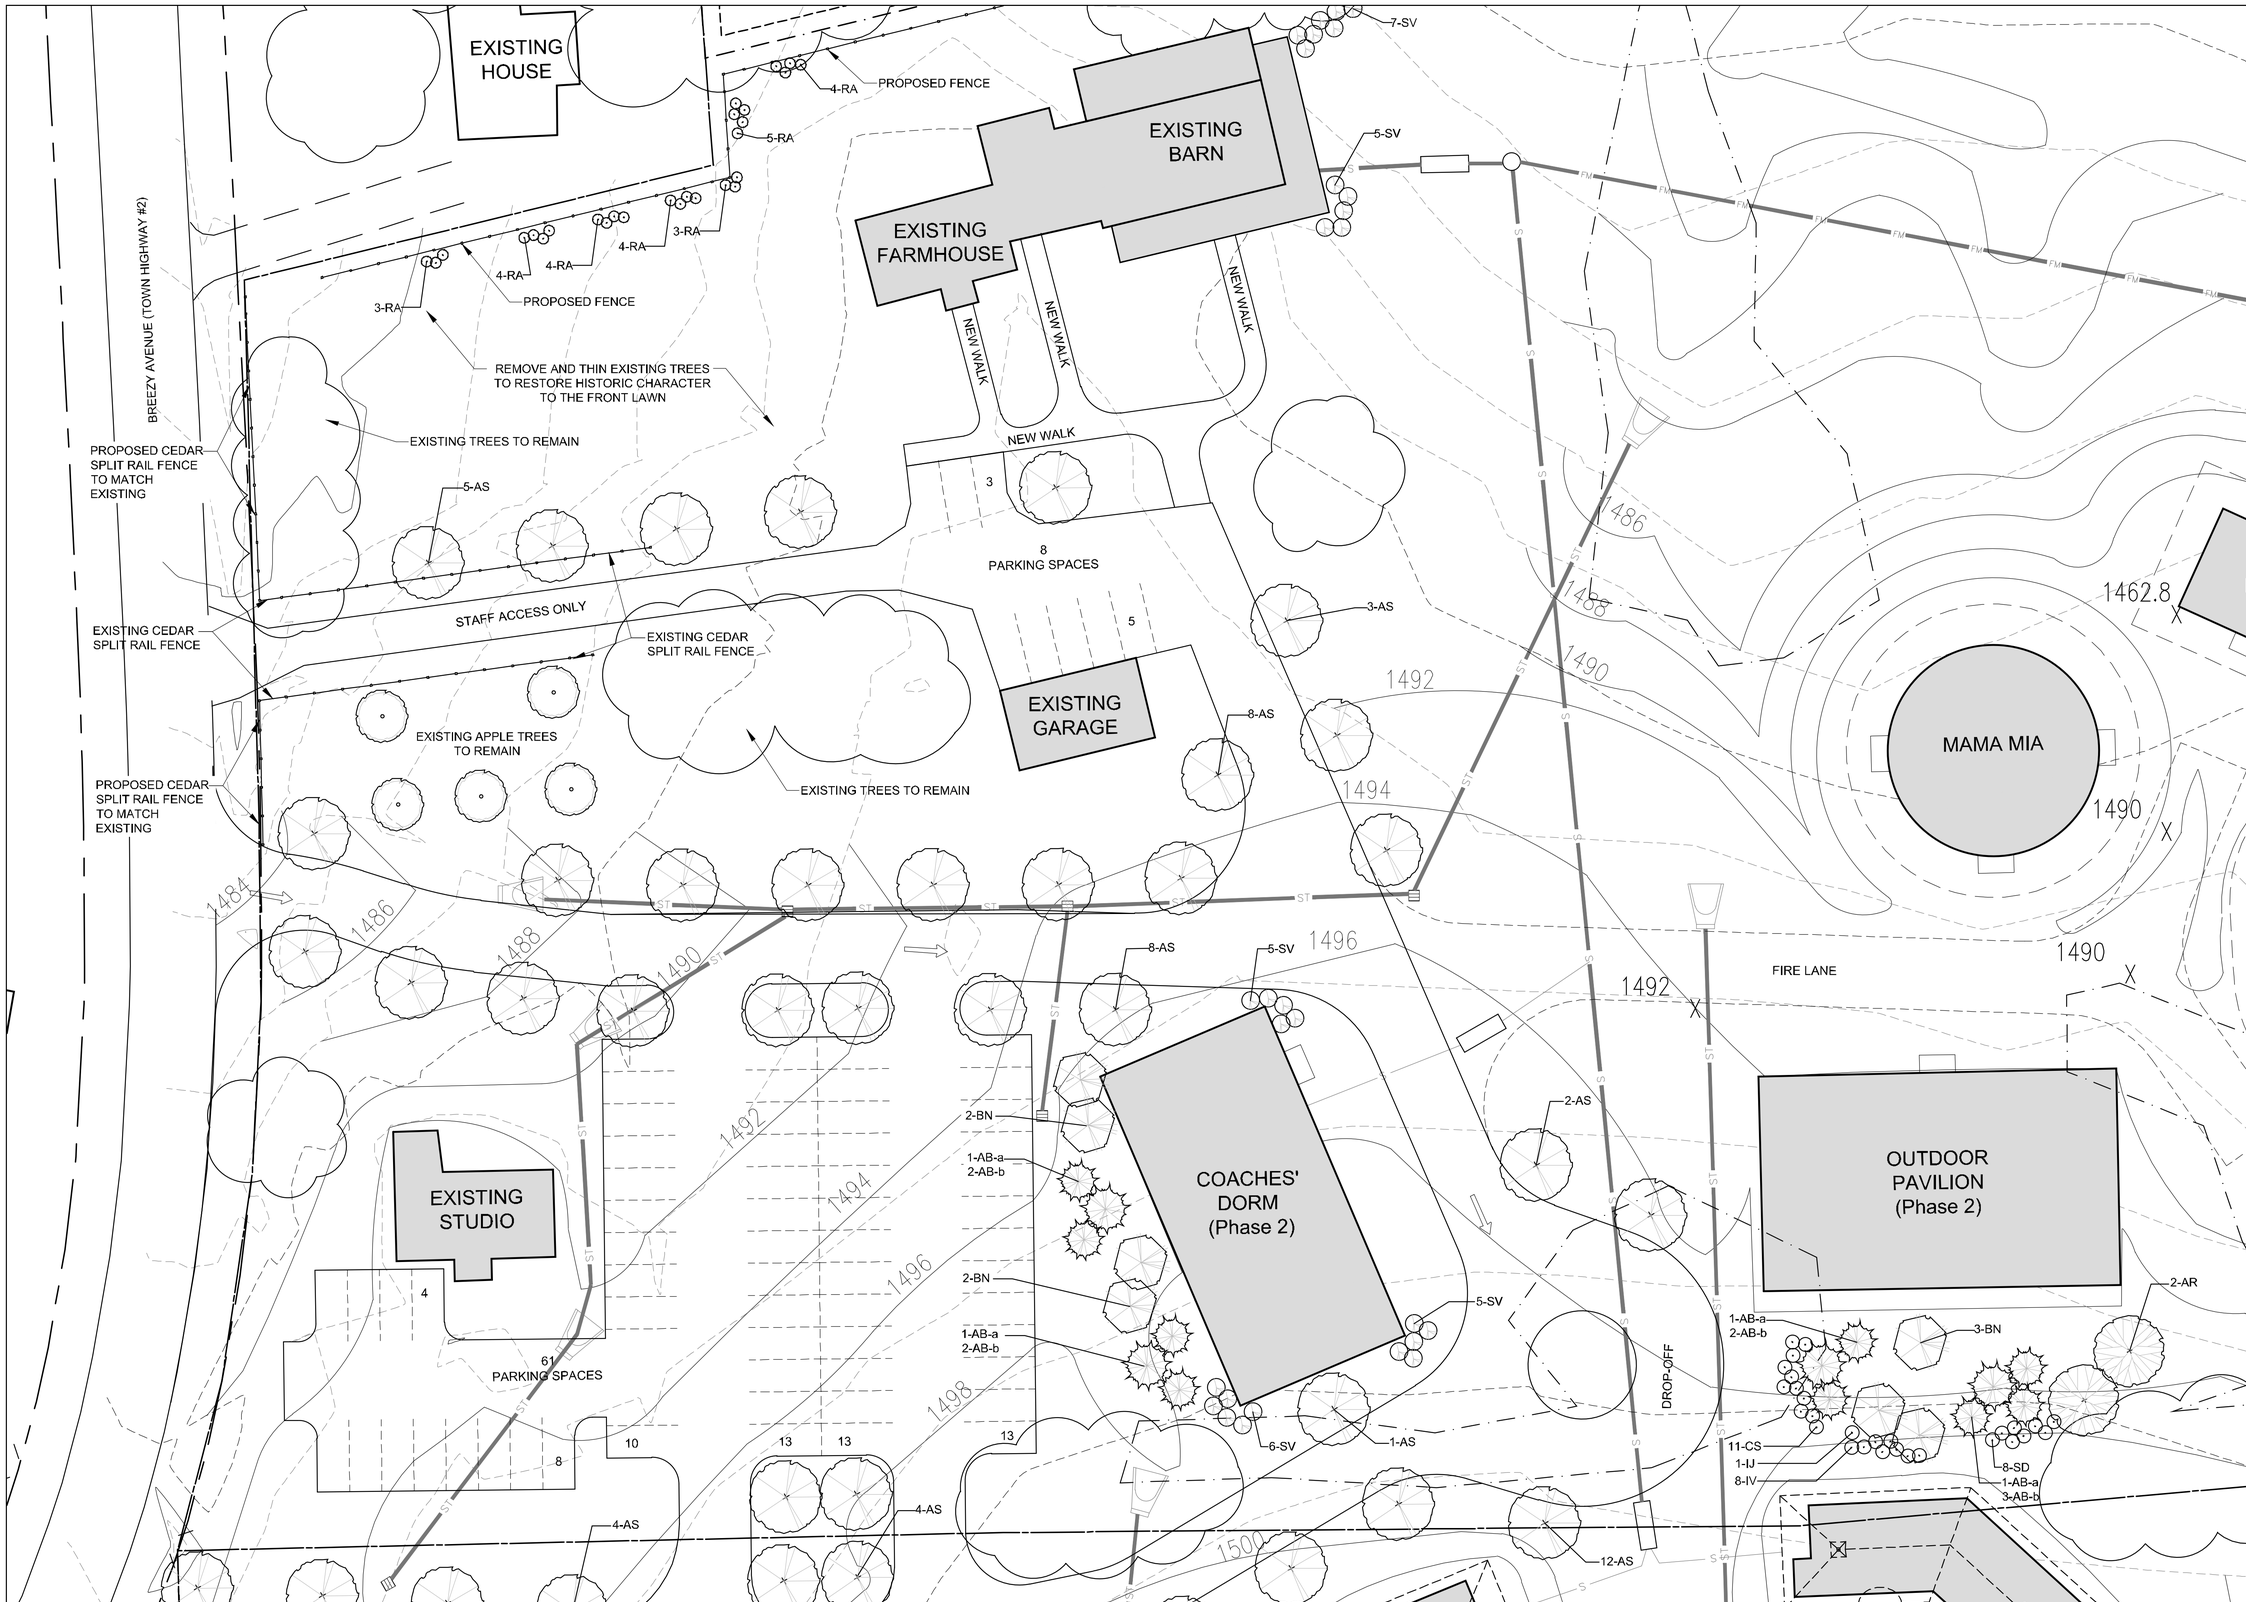

CIRCUS SMIRKUS

Greensboro, Vermont

SE GROUP

131 Church Street
Burlington, VT 05401

TEL: 802.862.0098
WWW. SEGROUP.COM

0 10' 20' 40'
GRAPHIC SCALE: 1"=20'

North

Scale: 1"=20'

Date: 05.17.13

Drawn By: MJL

Checked By: MKW

Revisions:

Rev.	Description	Date	By

Title

PLANTING PLAN

Sheet Number:

LA-102

Project Number: 13032

File: